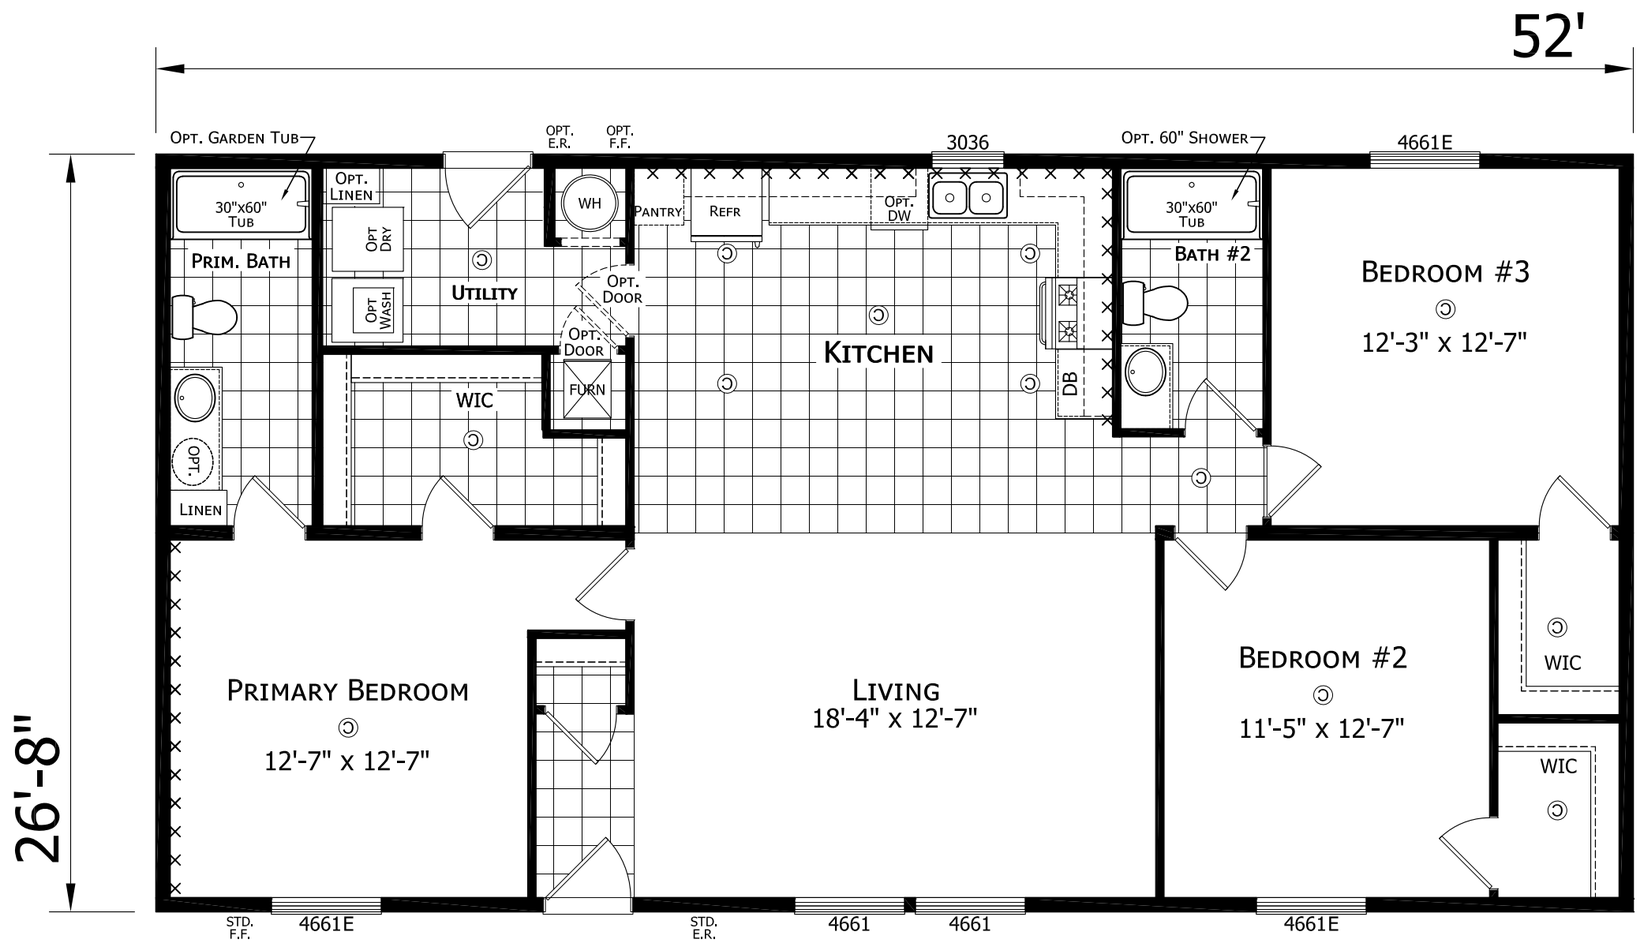

112APF-2852H32171

3 Bedroom 2 Bath
52'-0" x 26'-8"
1387 Sq. Ft. Total

CHAMPION
HOME BUILDERS
755 W. BIG BEAVER ROAD, SUITE 1000 TROY, MI 48084
PHONE: 248-614-8200

MODIFICATIONS

PROJECT: 112APF-2852H32171 52'-0" x 26'-8" 3BD 2BT	TITLE: LITERATURE PLAN	SHEET: L-101
DRAWN BY: T. Cowley	FILENAME: 112APF-2852H32171	
DATE: 10-05-23		
SCALE: 3/16" = 1'-0"		

PROPRIETARY AND CONFIDENTIAL
THESE DRAWINGS AND SPECIFICATIONS ARE ORIGINAL, PROPRIETARY AND CONFIDENTIAL MATERIALS OF CHAMPION.
COPYRIGHT © 1976-2024 BY CHAMPION